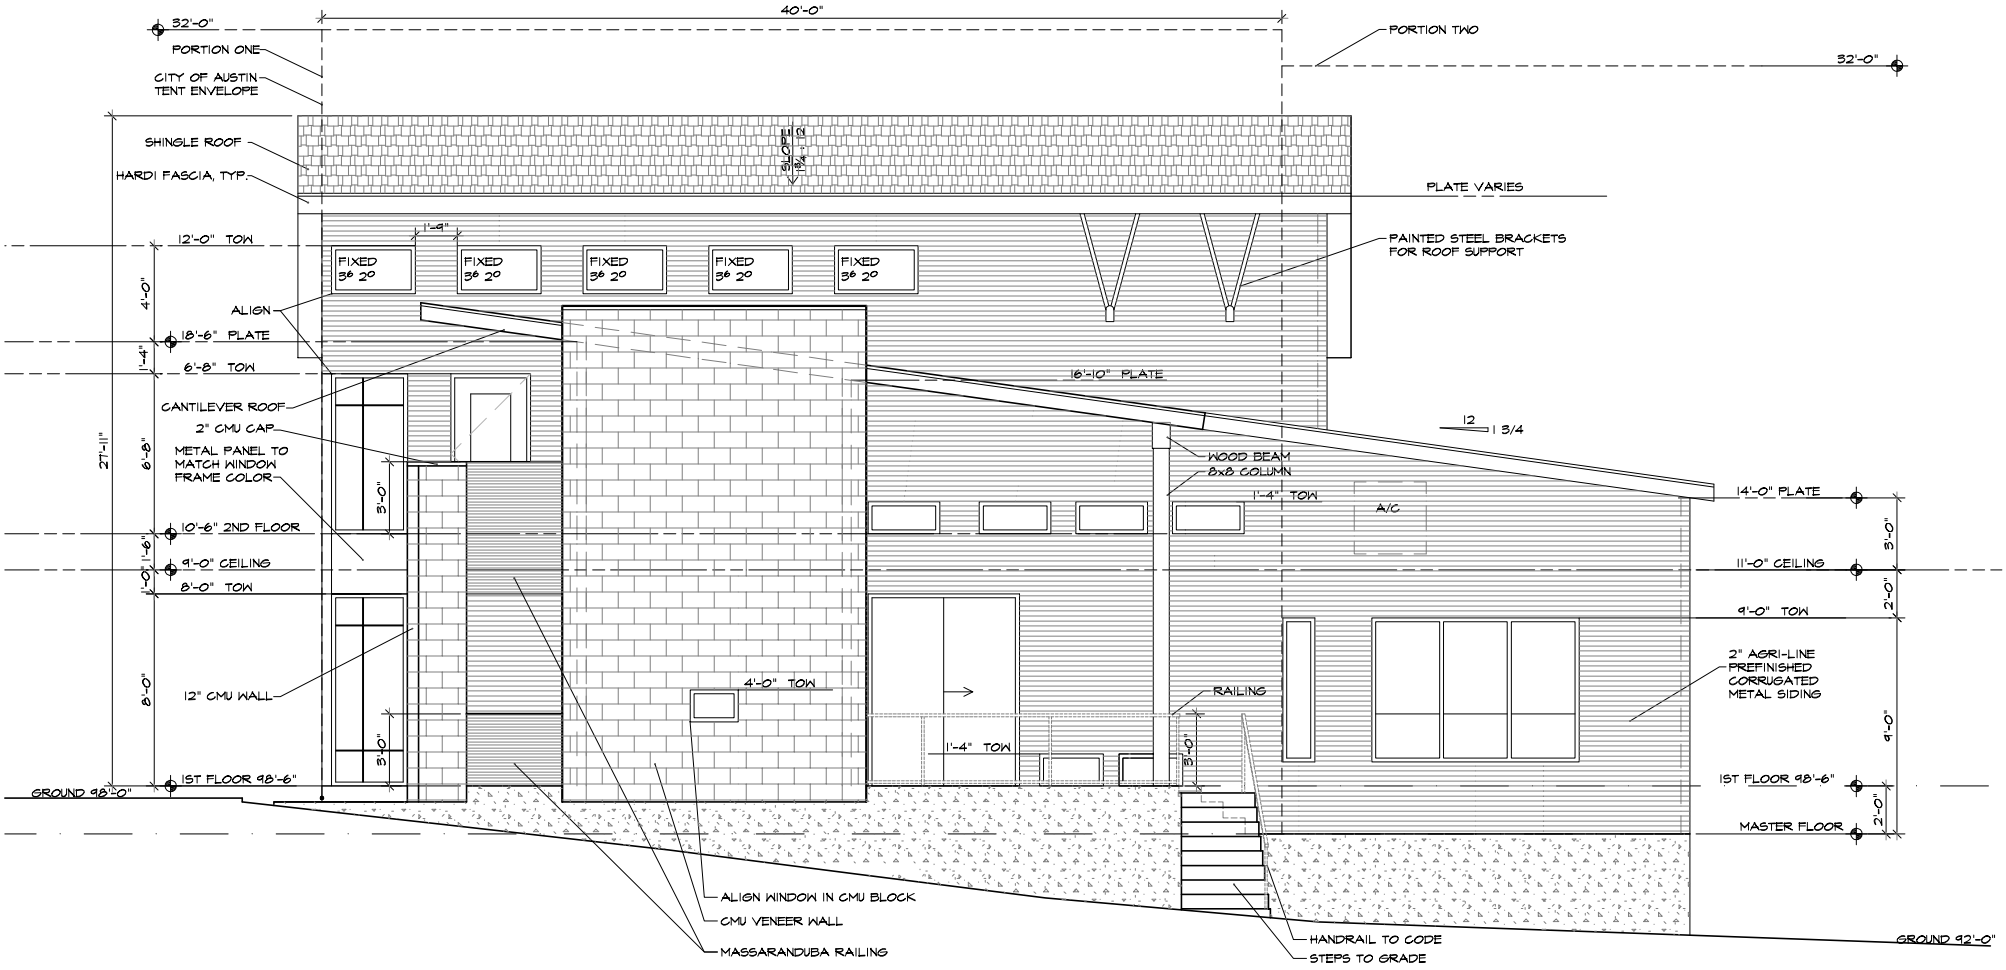

1 West Elevation

SCALE: 1/8" = 1'-0"

2207 New York Ave.

J SQUARE ARCHITECTURE DOES HEARBY DEMONSTRATE AND CERTIFY, TO THE BEST OF ITS KNOWLEDGE AND ABILITY, THAT THIS FLOOR PLAN COMPLIES OR EXCEEDES THE REQUIREMENTS OF SUBCHAPTER F OF THE CITY CODE OF AUSTIN.