J ■ SQUARE
ARCHITECTURE

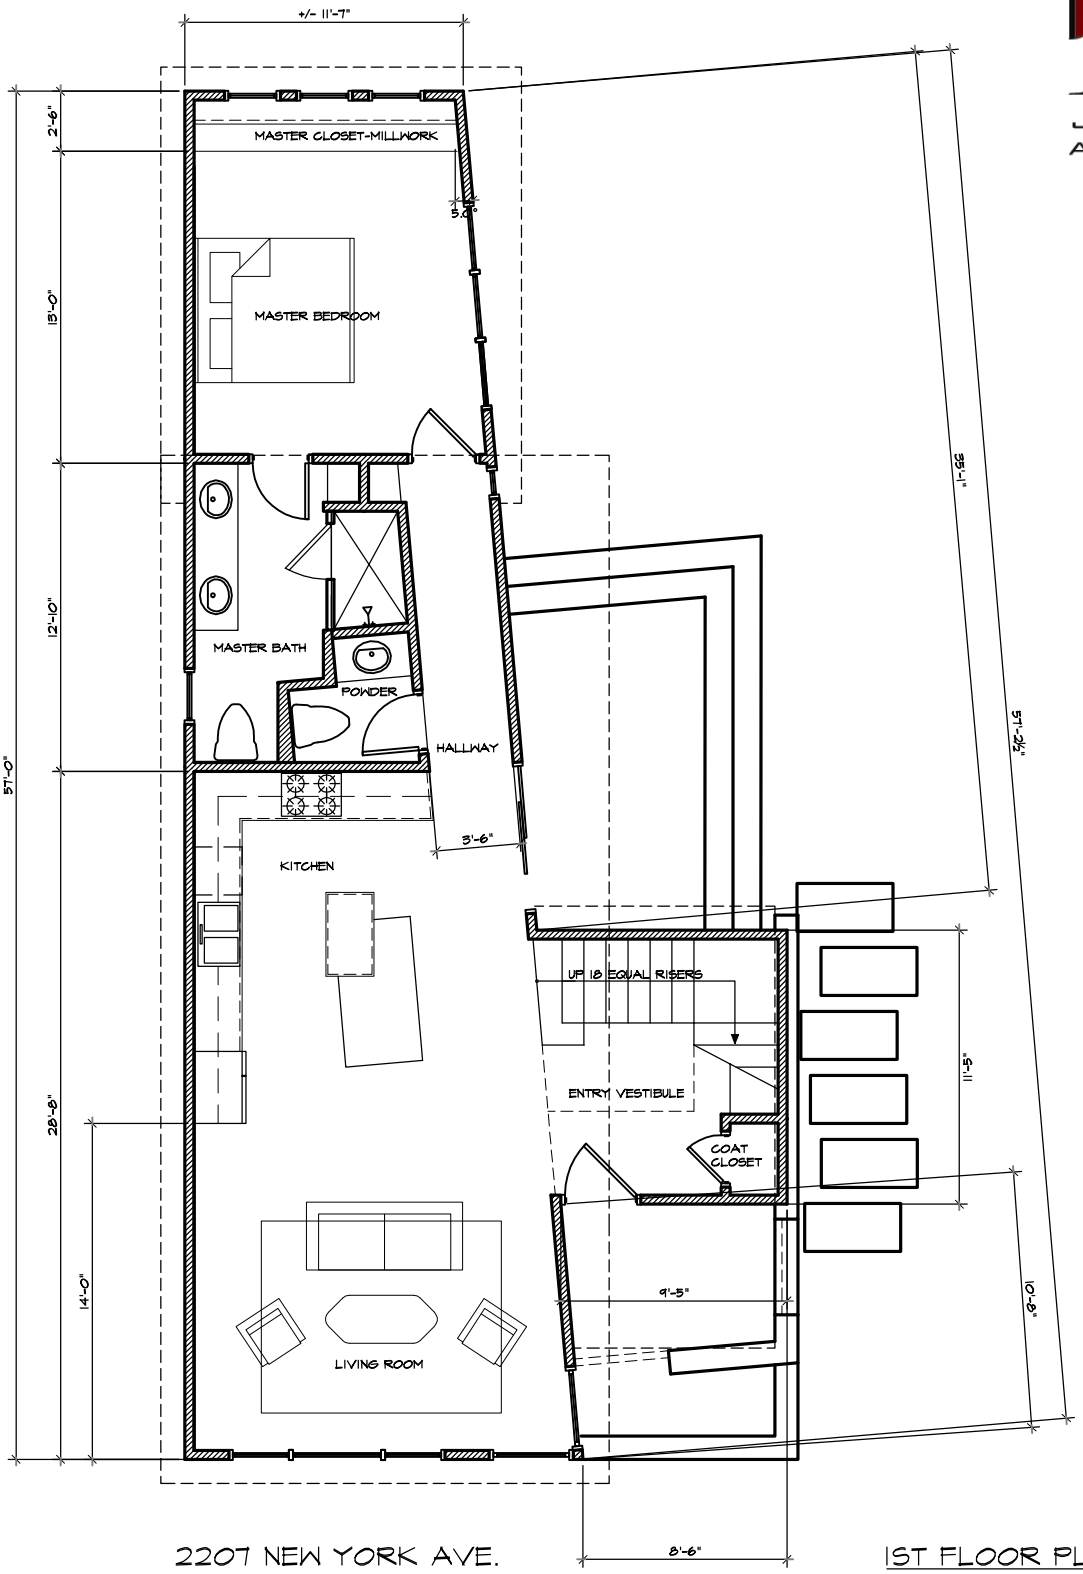

2207 NEW YORK AVE.

1ST FLOOR PLAN
⅛" = 1'-0"